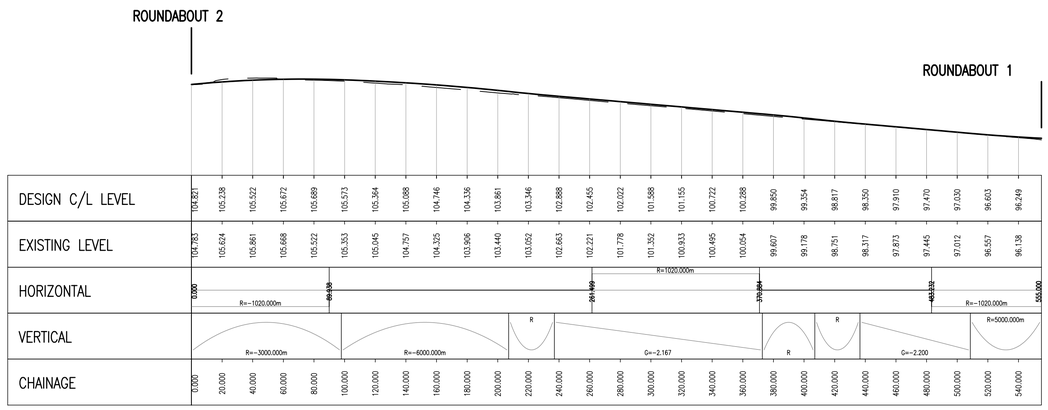

ROAD1 LONGSECTION
SCALES:HORIZ 1:2000 : VERT 1:500.
DATUM=90.00m

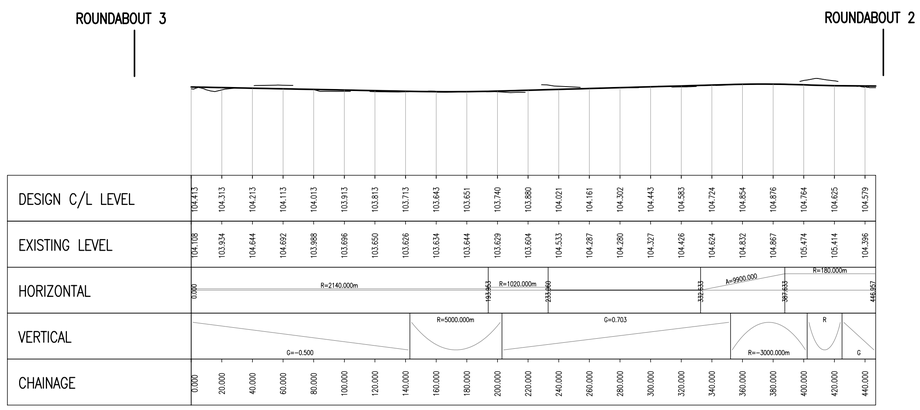

ROAD2 LONGSECTION
SCALES:HORIZ 1:2000 : VERT 1:500.
DATUM=90.00m

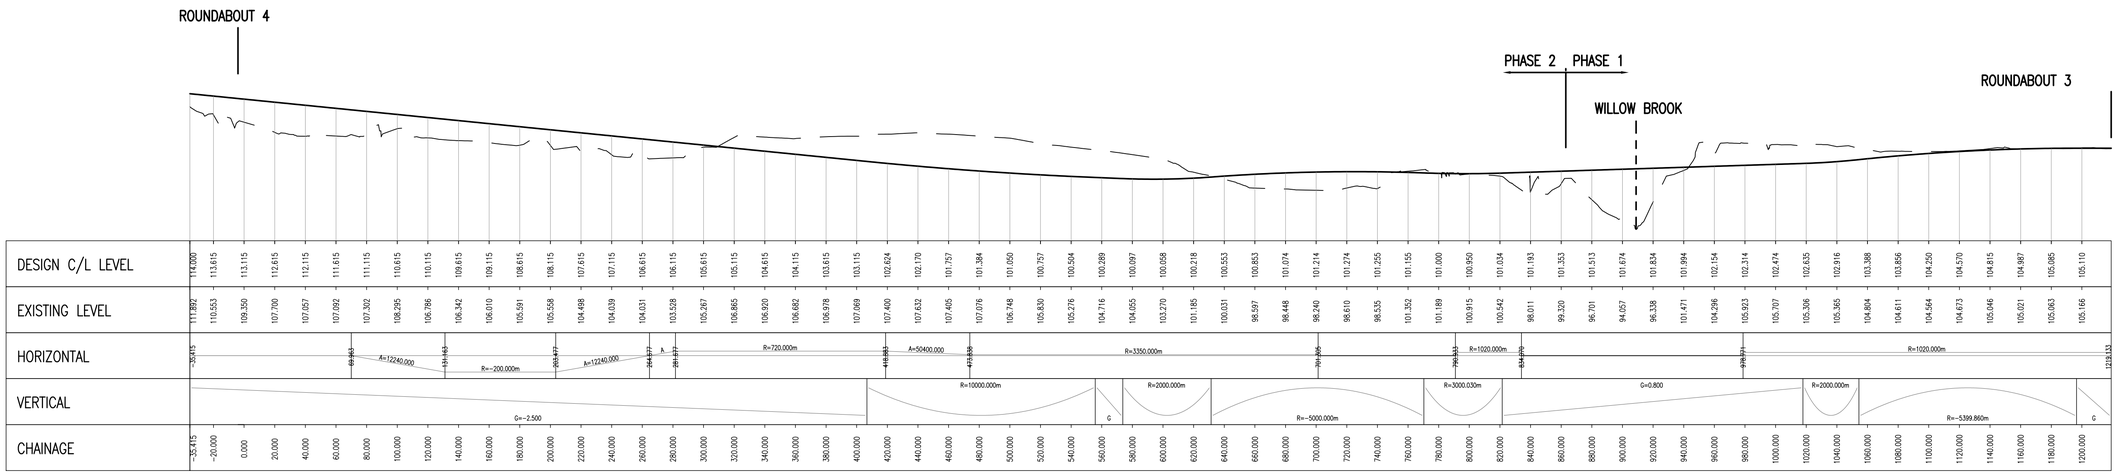

ROAD3 LONGSECTION
SCALES:HORIZ 1:2000 : VERT 1:500.
DATUM=90.00m

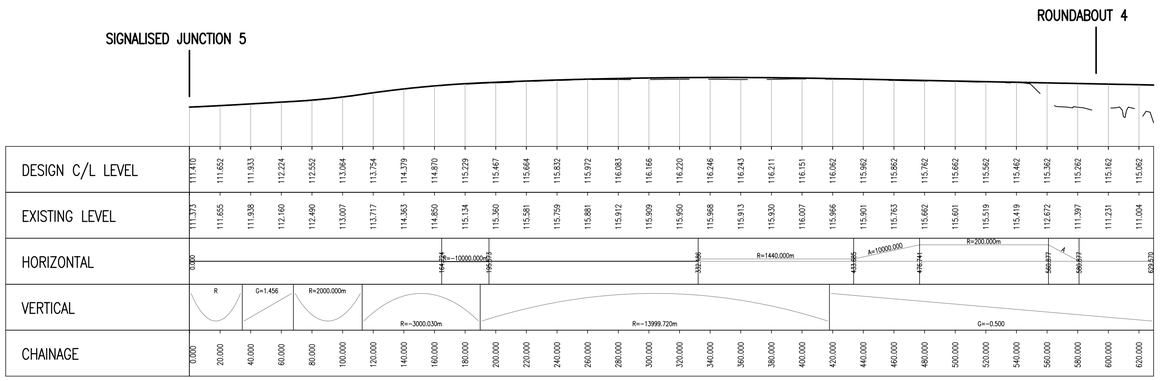

ROAD4 LONGSECTION
SCALES:HORIZ 1:2000 : VERT 1:500.
DATUM=105.00m

NOTES
DO NOT SCALE THIS DRAWING

CONTRACTOR TO CHECK ALL DIMENSIONS AND REPORT ALL ERRORS AND OMISSIONS TO THE ENGINEER

Rev.	Detail	By	Date
A	REVISED ALIGNMENT	ANS	02.08.07

Revisions

clarkebond
Clarke Bond Civils Ltd.
Management & Engineering Consultants

Shand House
14 - 20 Shand Street
London
SE1 2ES

tel +44 (0) 20 7939 0959
fax +44 (0) 20 7407 3825
e-mail london@clarkebond.co.uk
web www.clarkebond.co.uk

Bristol Birmingham Cardiff Exeter London Swansea

Client
BELA PARTNERSHIP LTD

Project
CORBY NORTHERN ORBITAL ROAD

Drawing Title
MAIN ALIGNMENT LONG SECTIONS

PLANNING ISSUE

Project No.	Drawing No.
CL00490	P30

Scales	Date	Revision
AS SHOWN	24.11.06	A

Drawn ANS | Checked TEG | Sheet Size A1

© This drawing may not be copied without prior written permission