CAD File: N:\ASSET INTEGRITY\TRAFFIC ENGINEERING\2019-20\ROAD SAFETY ENGINEERING\SPEED LIMIT TROS\NORTH\EAST NORTHANTS\MAY 19\400 - PETERBOROUGH ROAD, WARMINGTON\LOCATION PLAN.DWG

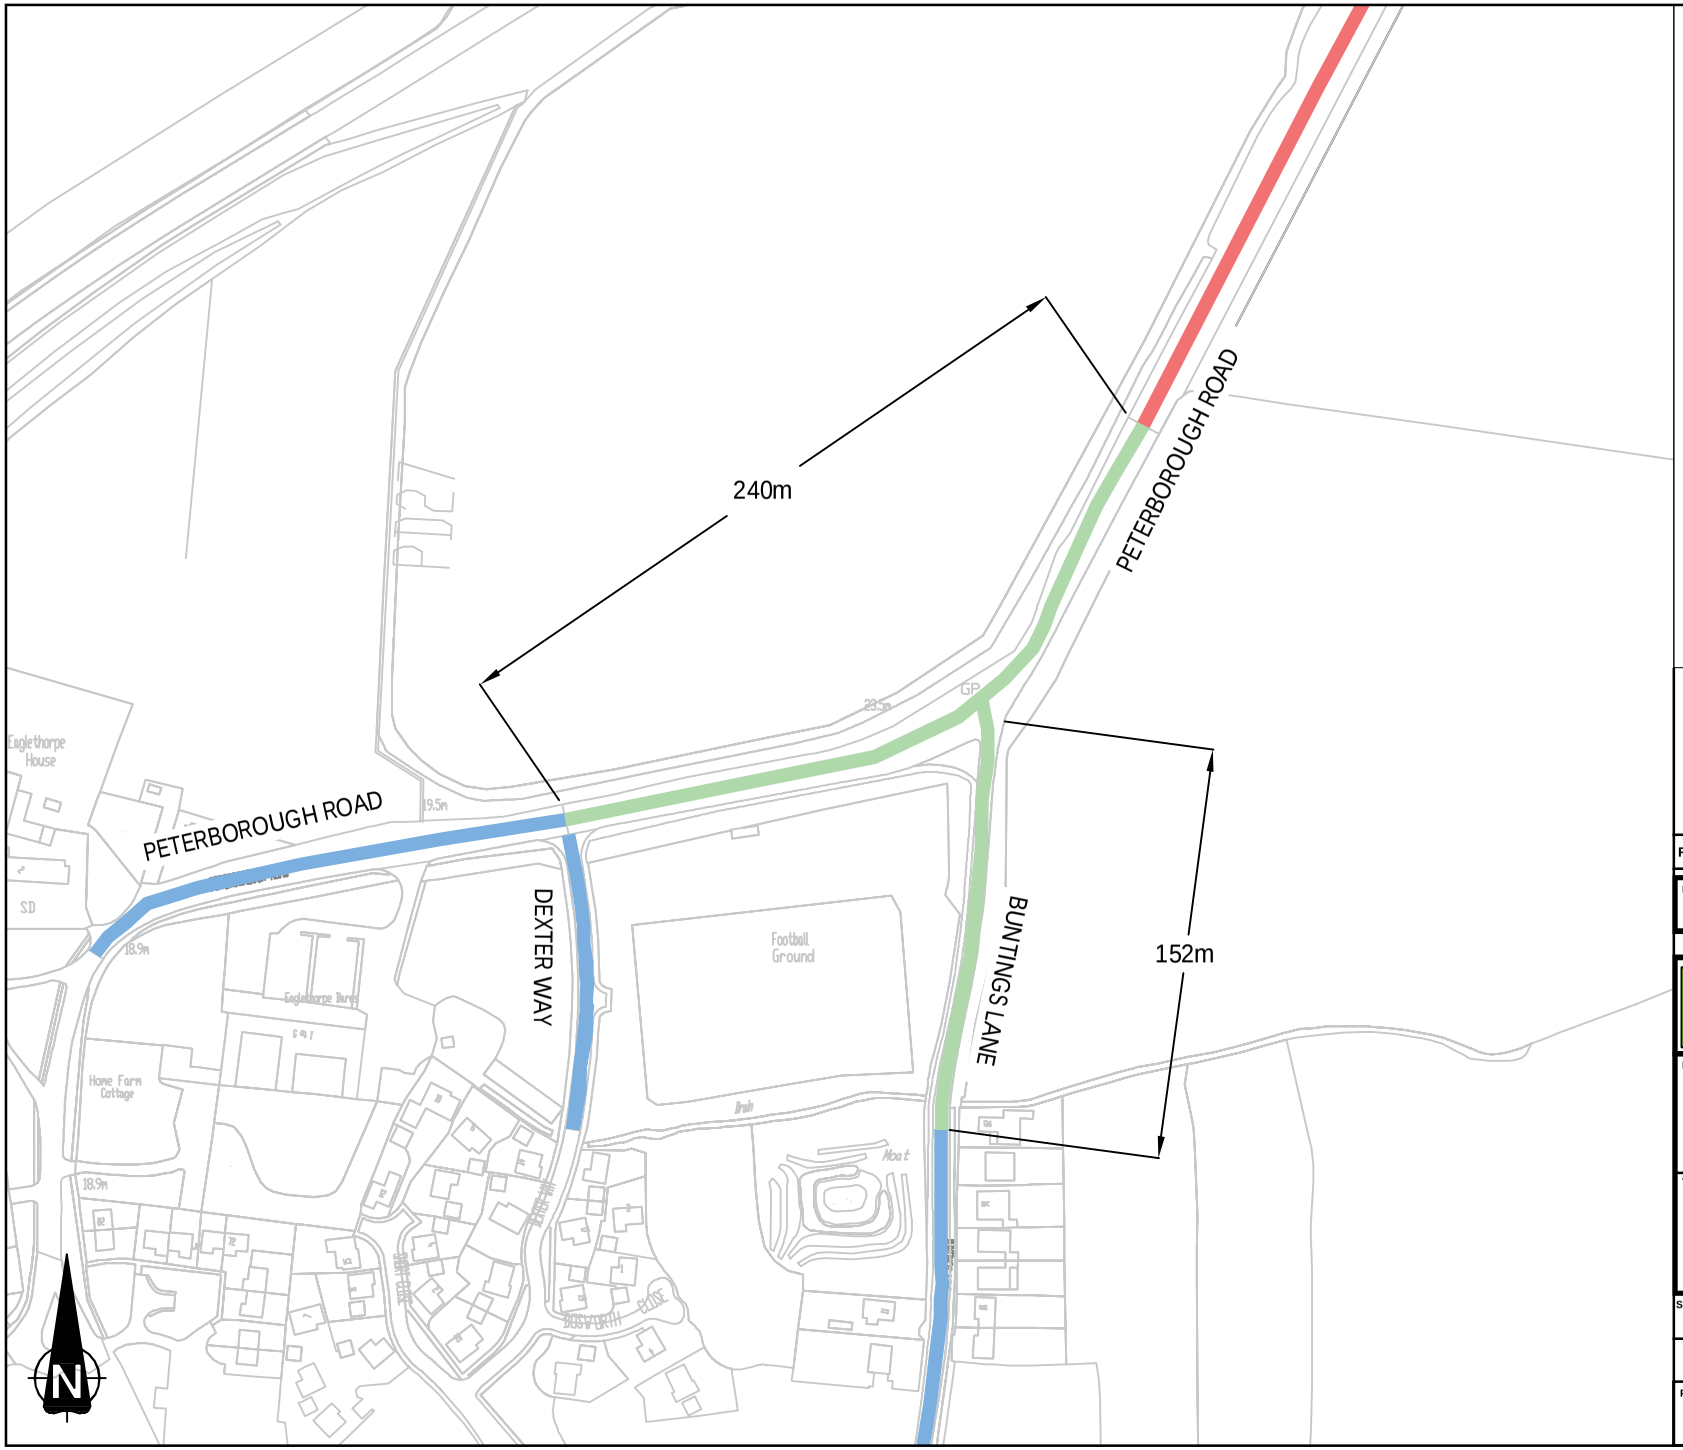

Key:

- Extension to 30mph limit
- Existing National Speed Limit
- Existing 30mph limit to remain

NOTES:

ALL MEASUREMENTS ARE IN METRES AND HAVE BEEN TAKEN ALONG THE CARRIAGEWAY EDGE

This map is reproduced from Ordnance Survey material with the permission of Ordnance Survey on behalf of the Controller of Her Majesty's Stationery Office © Crown copyright. Unauthorised reproduction infringes Crown copyright and may lead to prosecution or civil proceedings.

Northamptonshire County Council: Licence No. 100019331. Published 2019.

REV	DATE	BY	DESCRIPTION	CHK	APD

DRAWING STATUS: **CONSULTATION**

Northamptonshire Highways

PROJECT: **ROAD SAFETY ENGINEERING CLO SPEED LIMITS**

TITLE: **PROPOSED 30MPH LIMIT EXTENDED WARMINGTON TRO PLAN**

SCALE @ A4	CHECKED:	APPROVED:
NTS	AB	MB
	DESIGN/DRAWN:	DATE:
	JA	30-05-2019
PROJECT No:	DRAWING No:	REV:
NH19BI03	S1001/19/202	