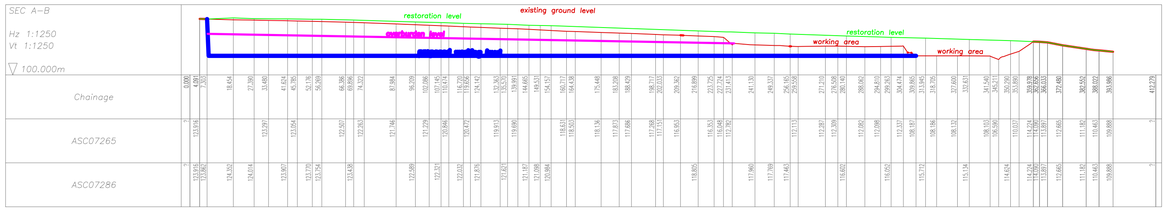

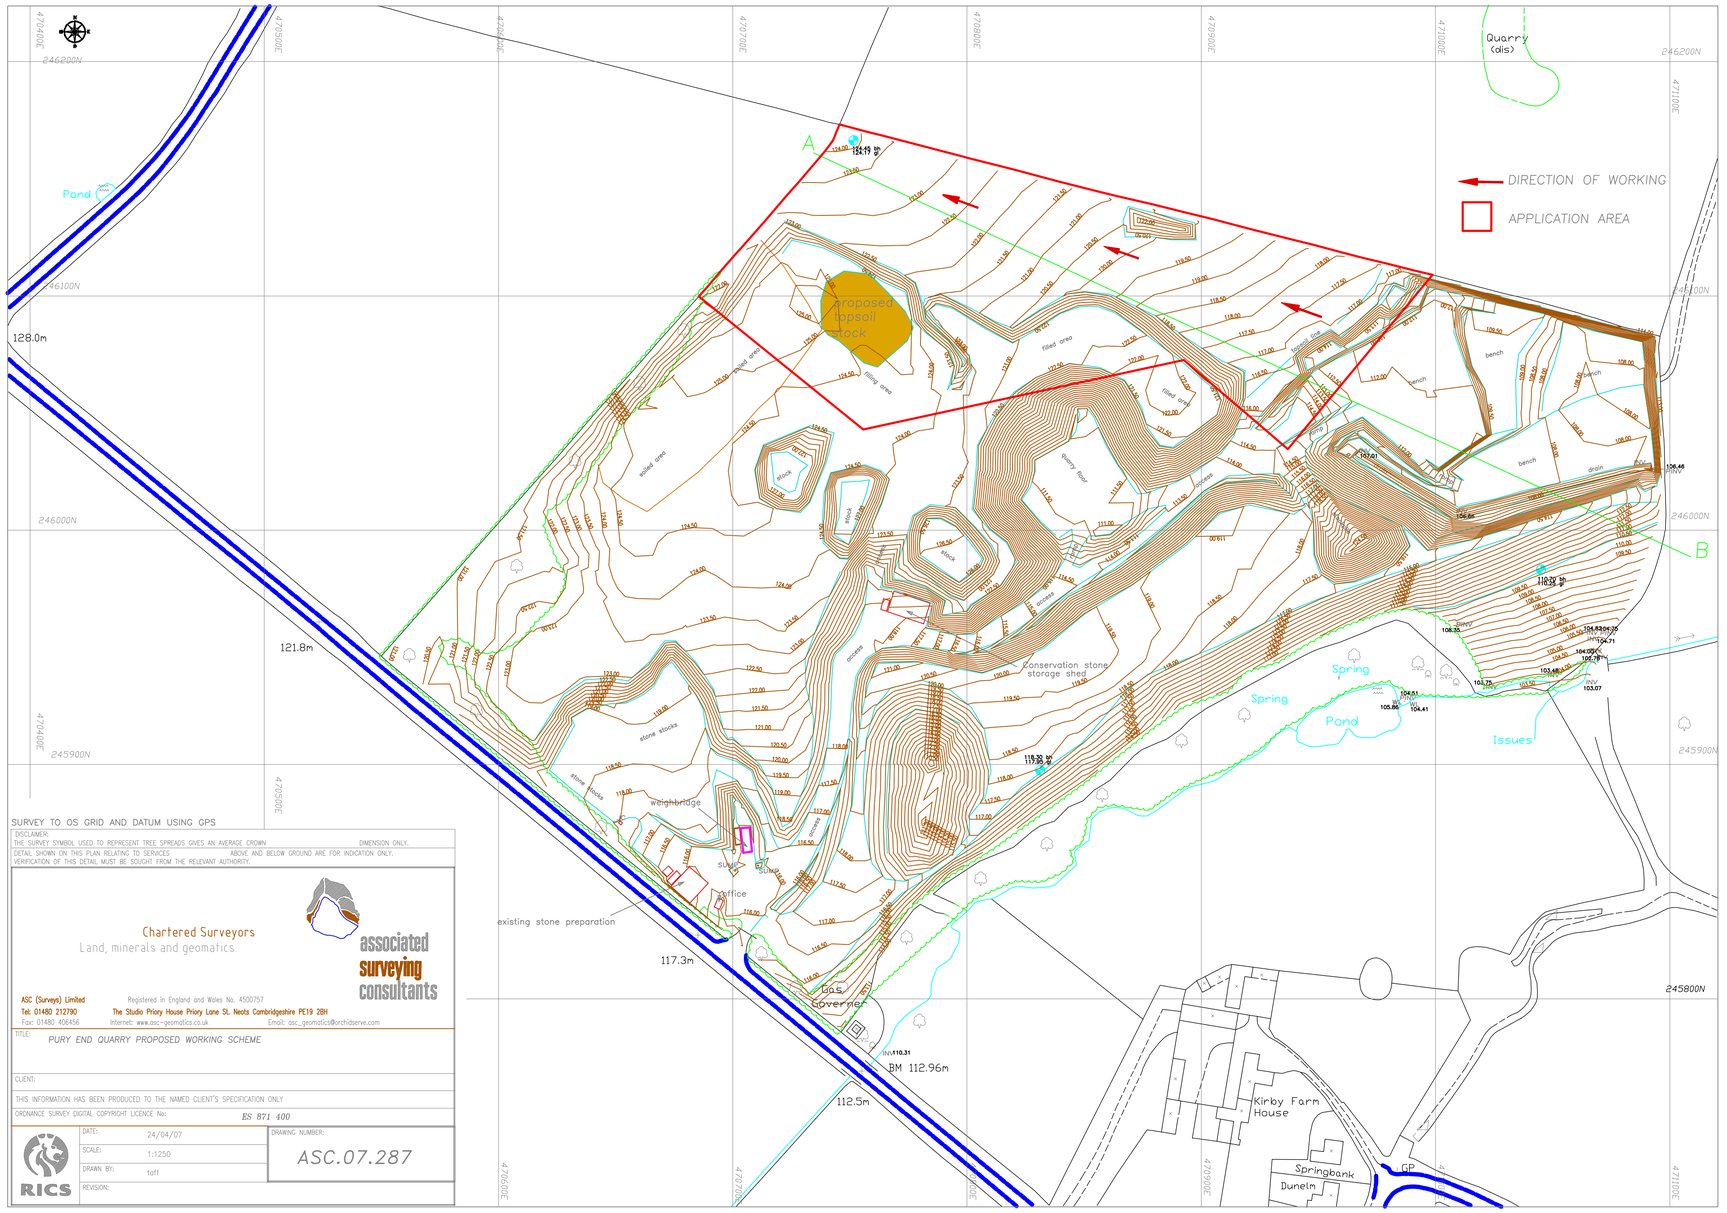

SURVEY TO OS GRID AND DATUM USING GPS

DISCLAIMER:
THE SURVEY SYMBOL USED TO REPRESENT TREE SPREADS GIVES AN AVERAGE CROWN DIMENSION ONLY.
DETAIL SHOWN ON THIS PLAN RELATING TO SERVICES ABOVE AND BELOW GROUND ARE FOR INDICATION ONLY.
VERIFICATION OF THIS DETAIL MUST BE SOUGHT FROM THE RELEVANT AUTHORITY.

Chartered Surveyors
Land, minerals and geomatics
associated surveying consultants
ASC (Surveys) Limited
Registered in England and Wales No. 4500757
Tel: 01480 212790
The Studio Priory House Priory Lane St. Neots Cambridgeshire PE19 2BH
Fax: 01480 406456
Internet: www.asc-geomatics.co.uk
Email: asc_geomatics@orchidserve.com

TITLE: PURY END QUARRY PROPOSED WORKING SCHEME

CLIENT:

THIS INFORMATION HAS BEEN PRODUCED TO THE NAMED CLIENT'S SPECIFICATION ONLY

ORDNANCE SURVEY DIGITAL COPYRIGHT LICENCE No: ES 871 400

DATE: 24/04/07	DRAWING NUMBER: ASC.07.287
SCALE: 1:1250	
DRAWN BY: taff	
REVISION:	

RICS